© UNE 2010

Z:\CB NEWLING\CN01\Drawings\103668.dwg
21 Feb 2011 9.43 AM

LEGEND

- HERITAGE AND BOOKABLE
- BOOKABLE
- FOTC
- NECOM
- UNEP
- UNE MUSIC
- TAFE
- PRACTICE ROOMS
- FMS (SERVICE AREAS)
- ITD (OFF CAMPUS TAPE STORAGE)
- CIRCULATION & AMMENITIES
- BUSINESS ZONE
- HERITAGE ZONE
- TEACHING AND LEARNING ZONE

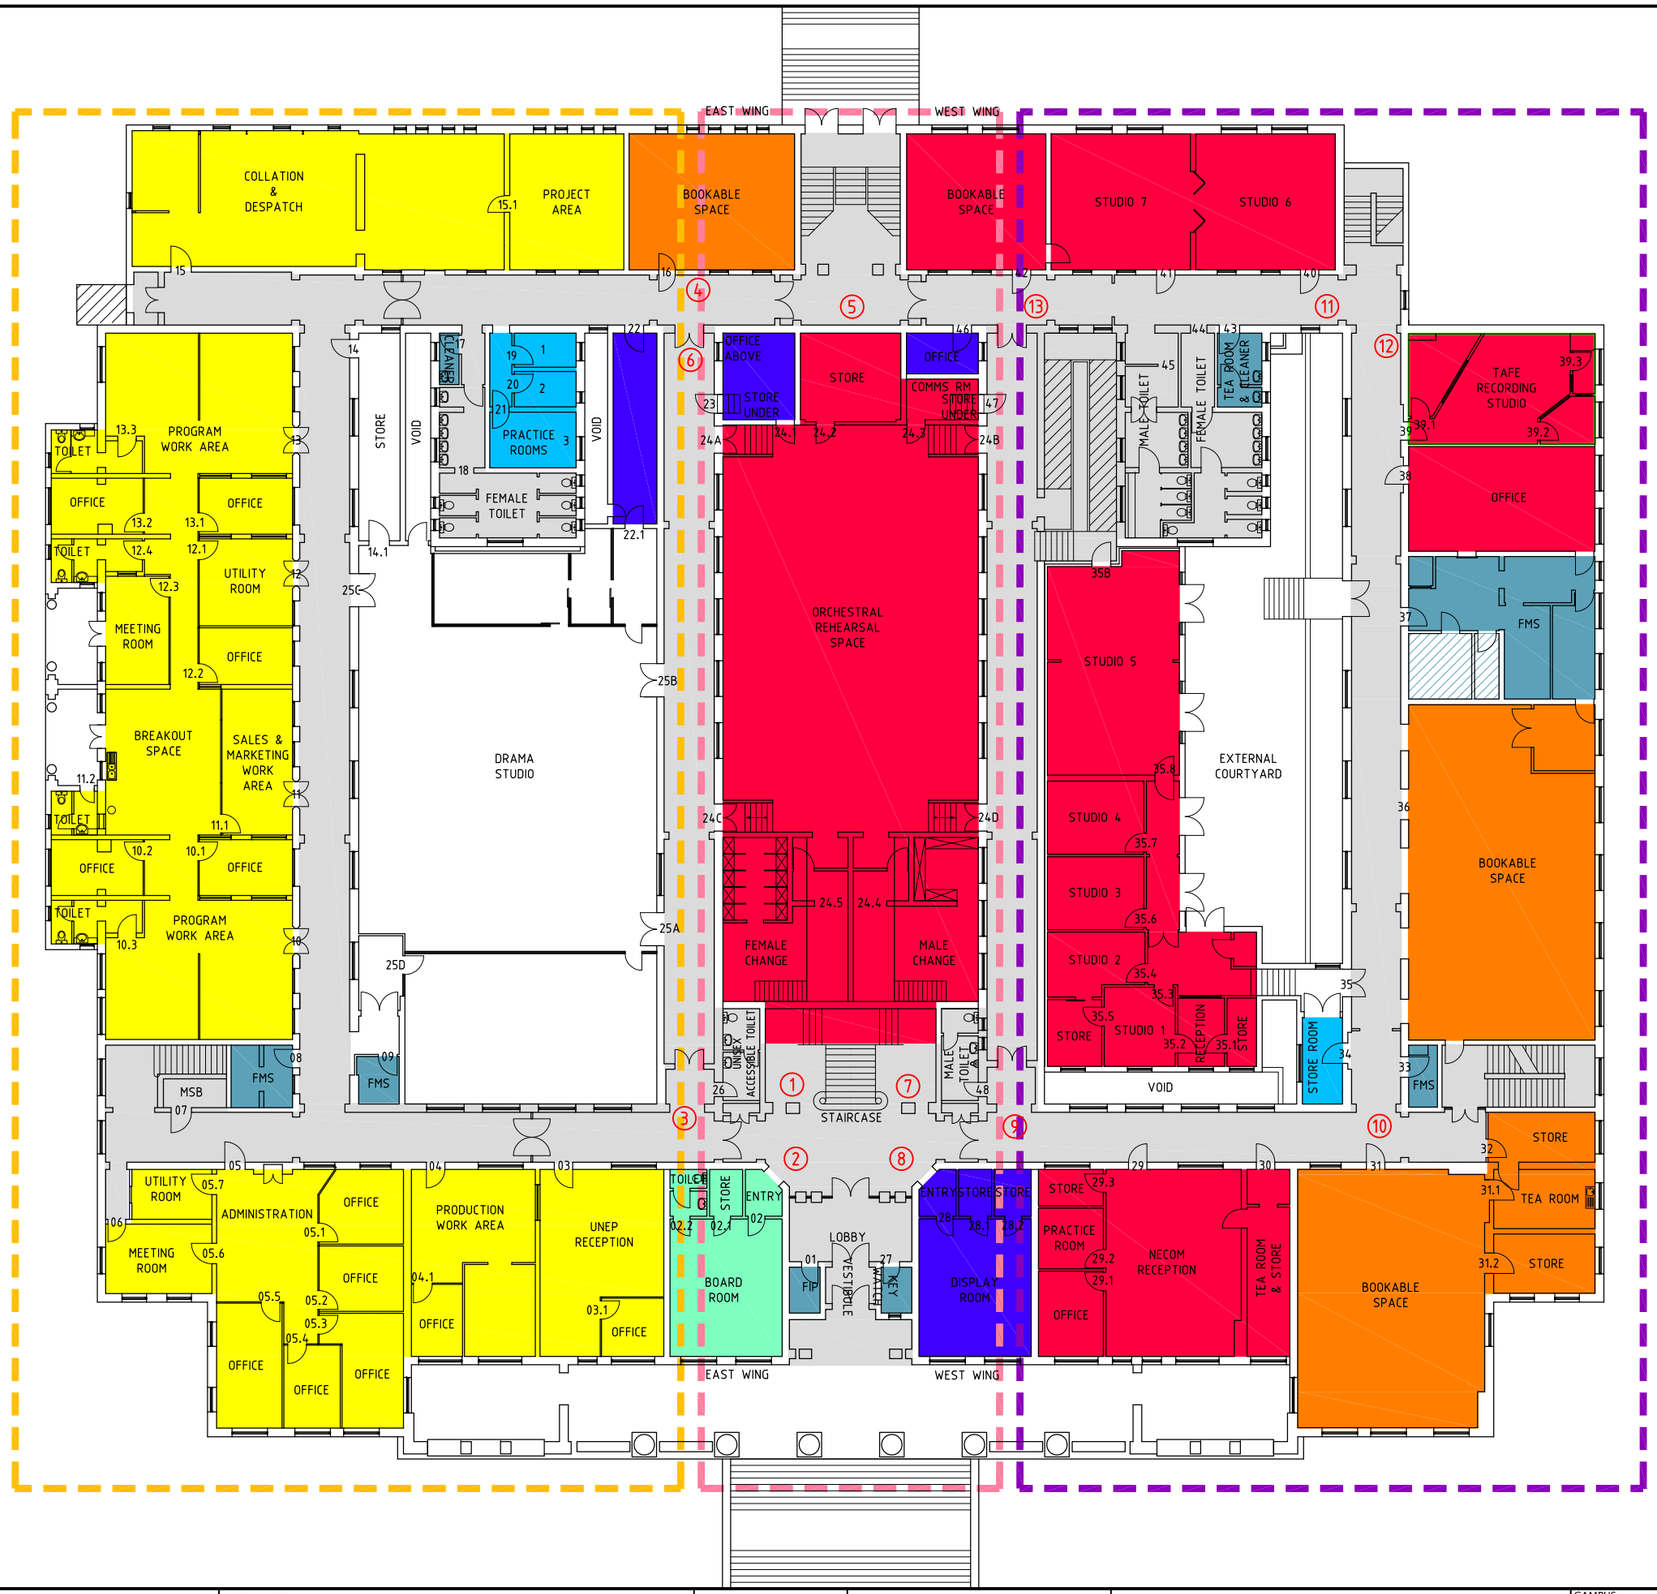

REVISION					REFERENCE DRAWINGS
11/06/10	F	NECOM & ITD ALLOCATIONS UPDATED			
27/04/05	E	ROOM NAMES AND DOOR NUMBERS ADDED			
15/02/05	D	VARIOUS ALLOCATION CHANGES			
18/08/04	C	G31, G47 ADDED TO FOTC			
20/01/04	B	G8 & G9 AMENDED			
10/12/03	A	G28, G28a, G41, G42 & CIRCULATION AMEND			
DATE		REMARKS	CKD	PSD	

SCALES

0 5 10 15 METRES
1:300

Facilities Management Services
Armidale, NSW Australia 2351
Telephone (02) 6773 3910
Facsimile (02) 6773 3198

DRAFTING: C.M.M.
DRAFTING CHECK:

UNIVERSITY OF NEW ENGLAND
CB NEWLING
GROUND FLOOR
SPACE OCCUPANCY ALLOCATIONS

CAMPUS: UNEC
BUILDING NUMBER: CN01
FLOOR LEVEL: 02
DRAWING NUMBER: 103668
F B C D E